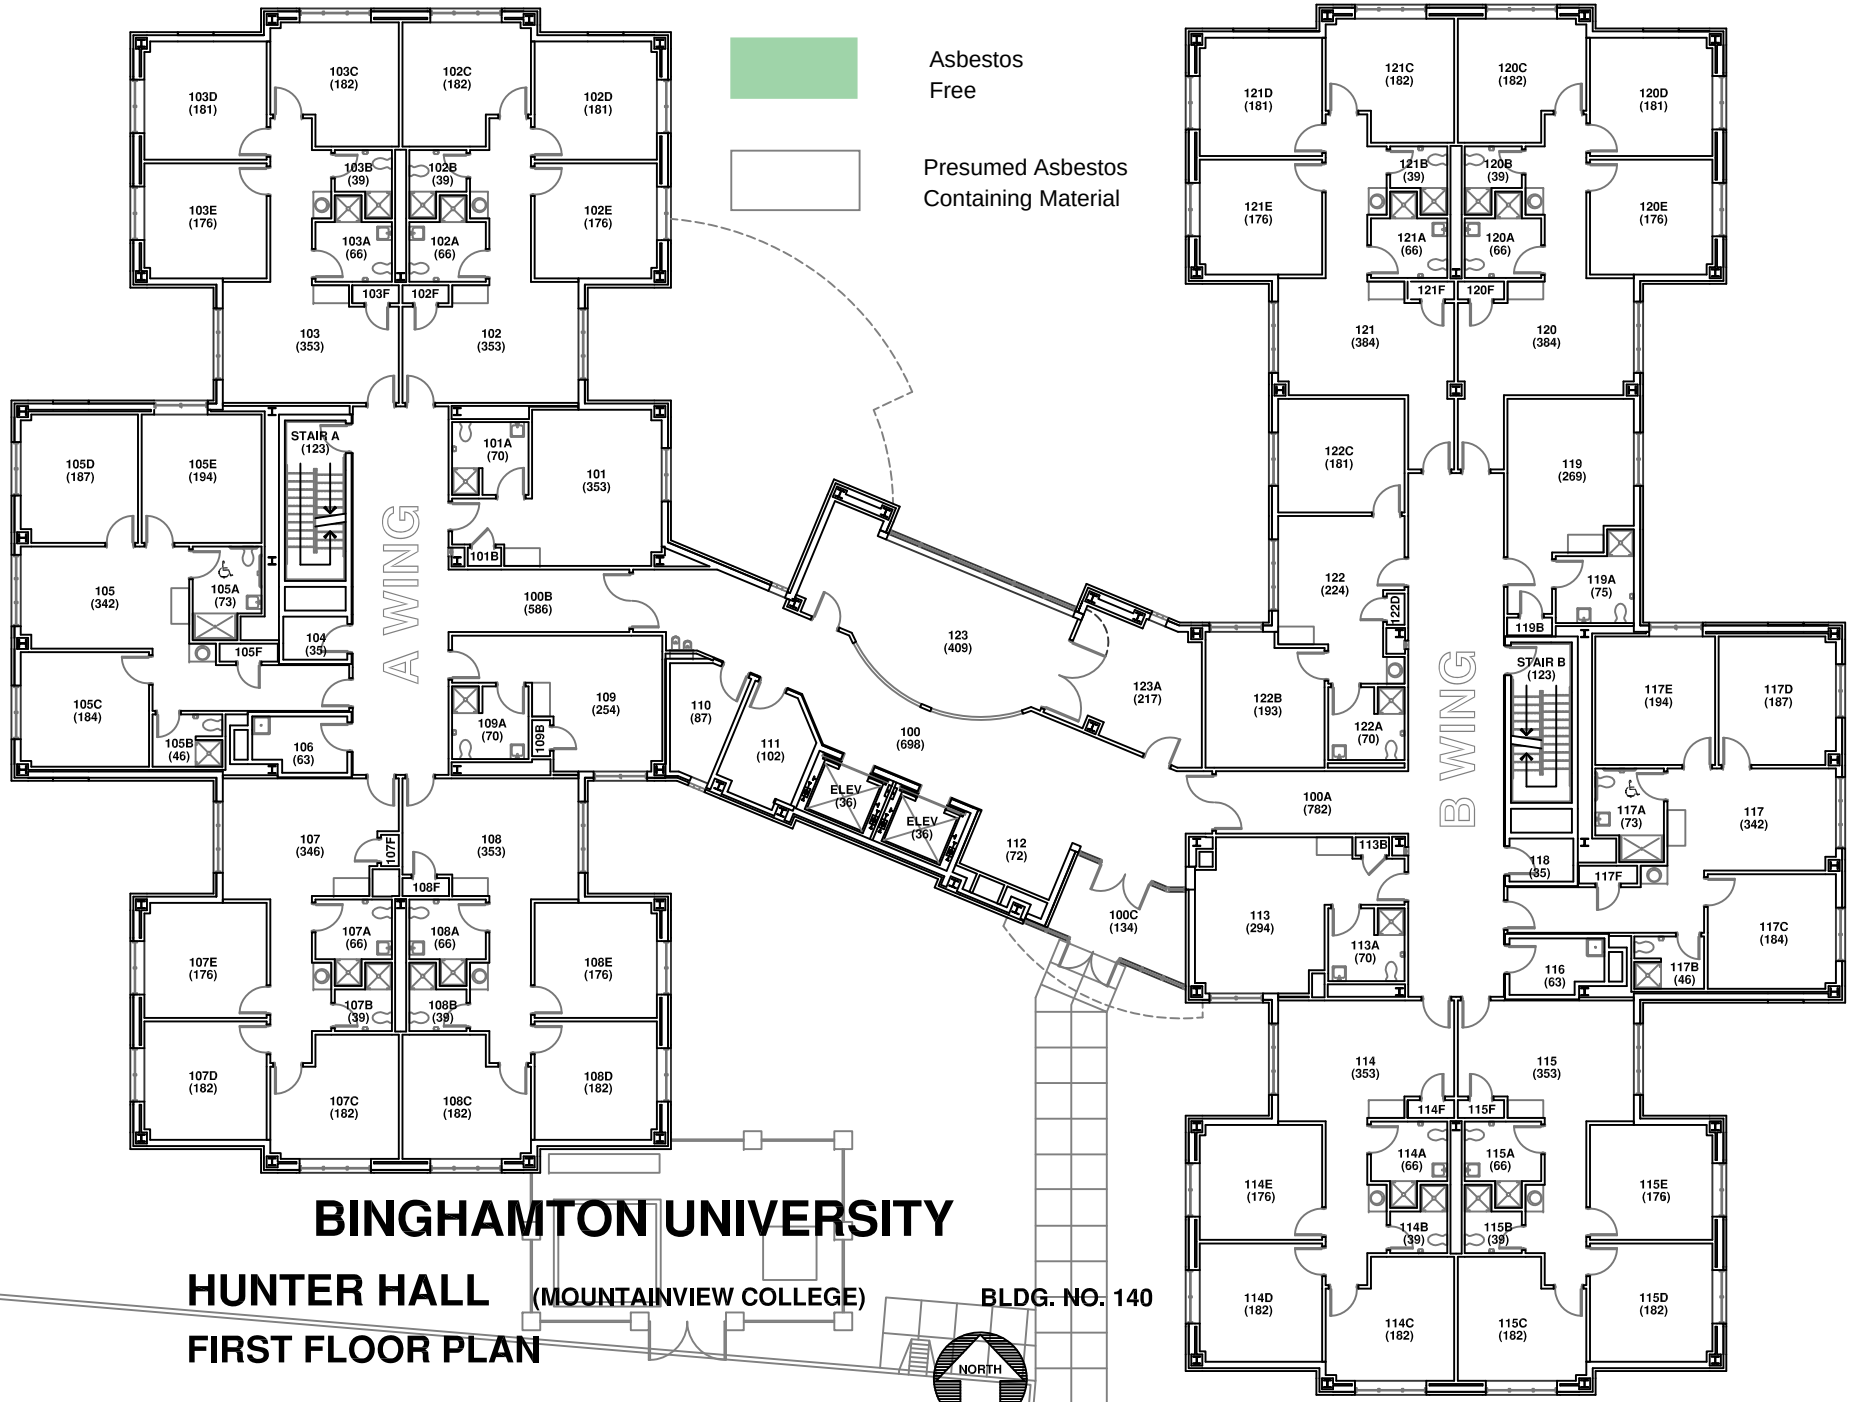


# BINGHAMTON UNIVERSITY

## HUNTER HALL (MOUNTAINVIEW COLLEGE) BLDG. NO. 140

## FIRST FLOOR PLAN

scale 0 5 10 20 40 feet

04/03

Gross Area: 18,858 sf